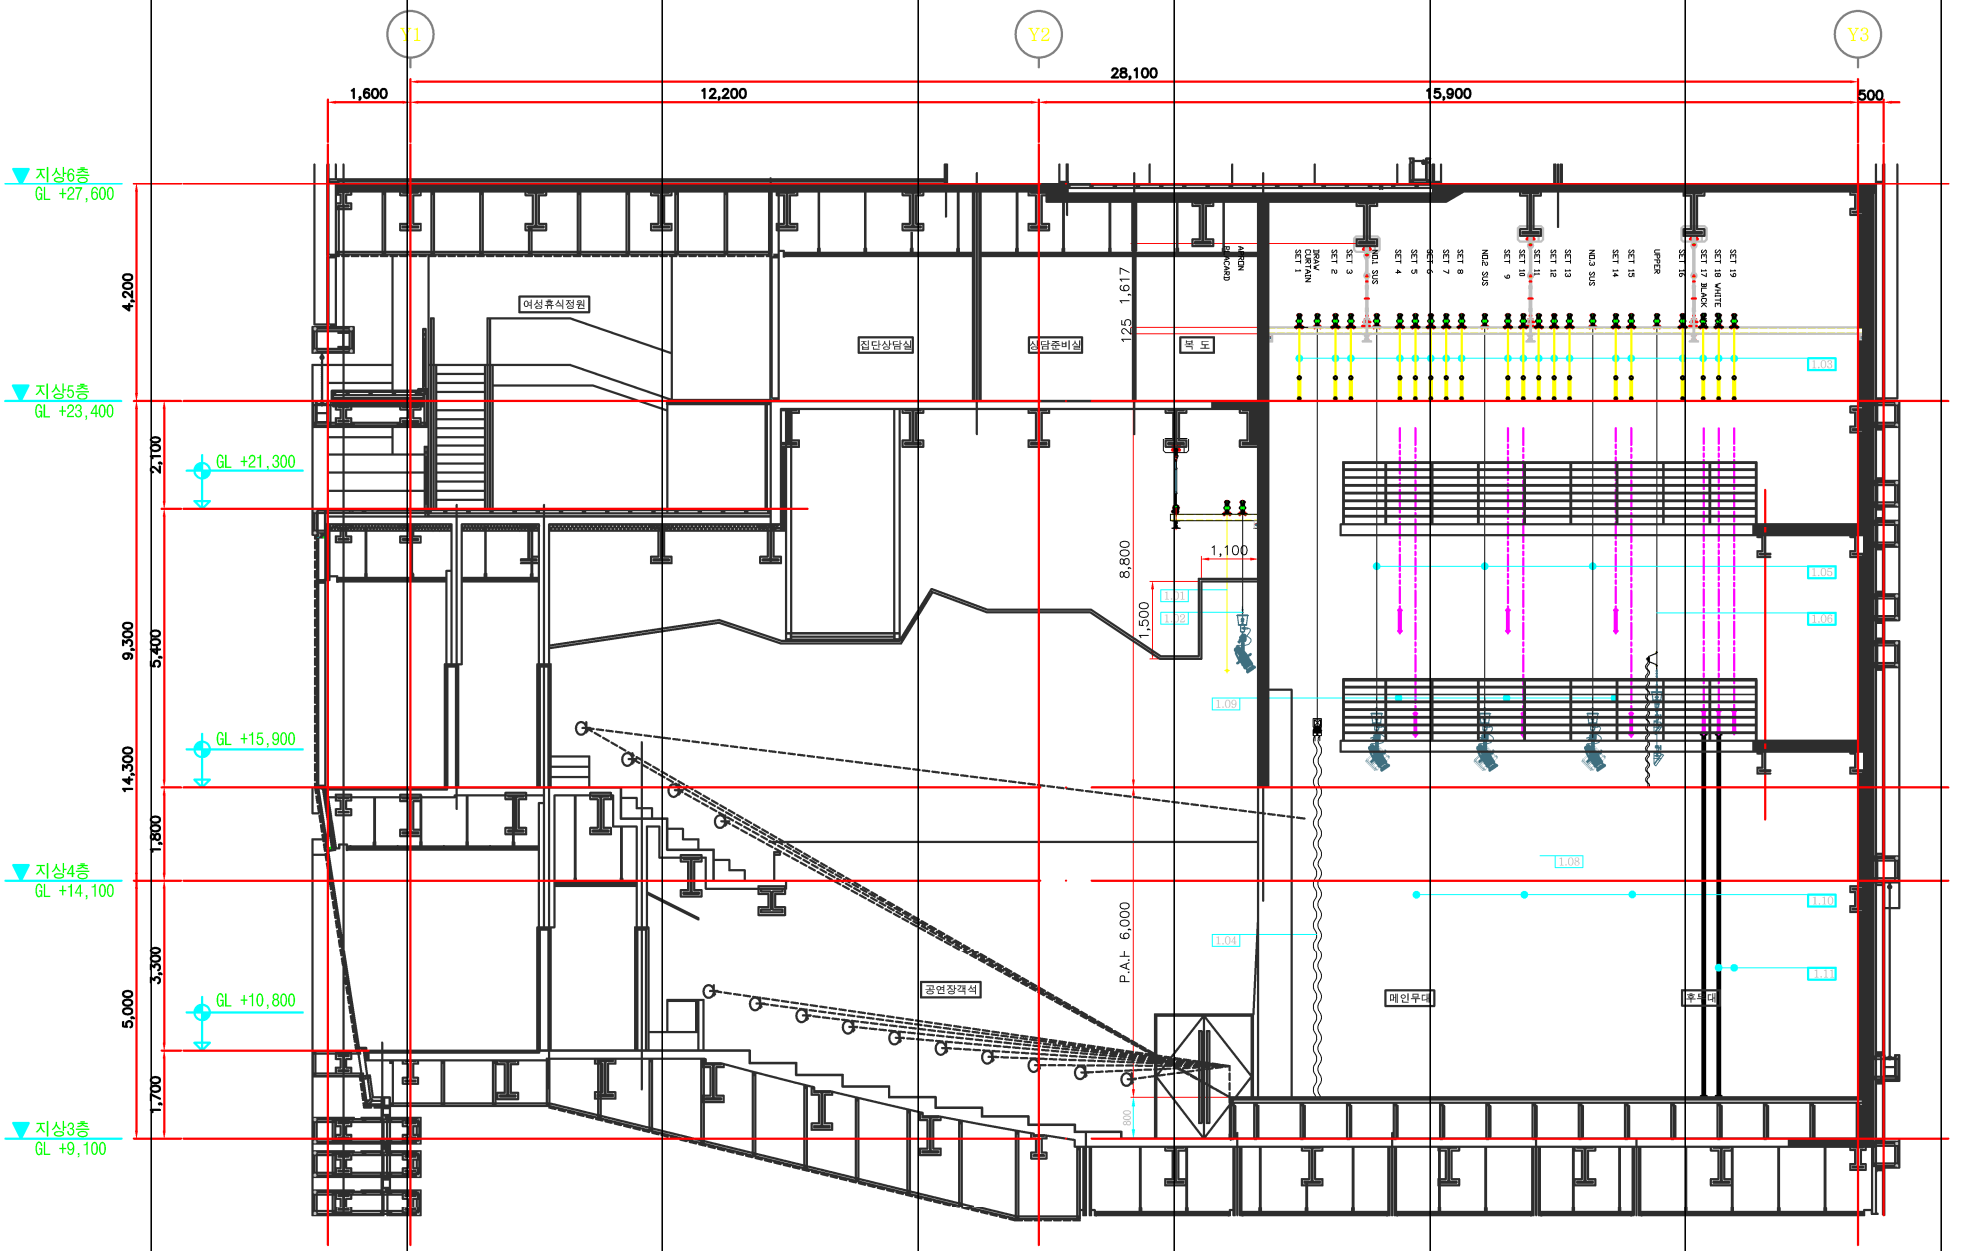

PROJECT TITLE 성수아트홀

DRAWING TITLE STAGE SECTION

DATE 2016. 08.

SCALE A1:1/50 , A3:1/100

DRAWING NO. PM-003